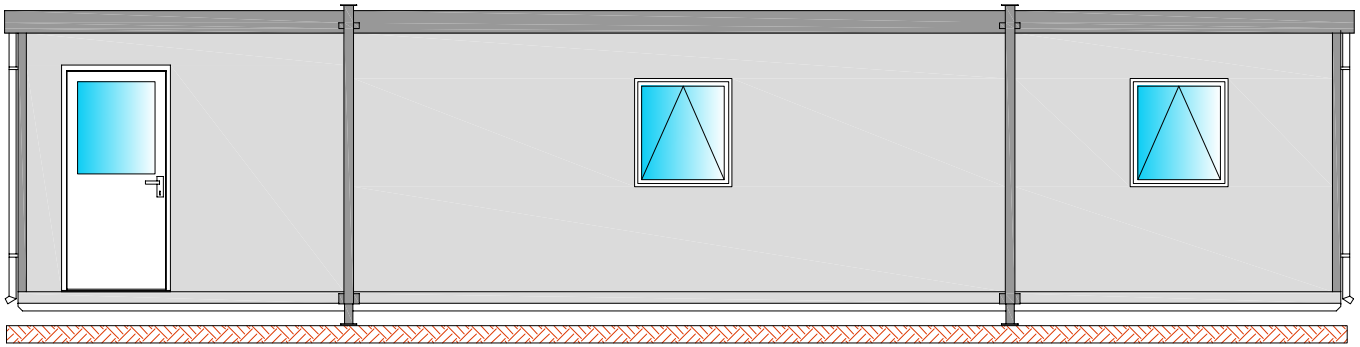

FRONT ELEVATION

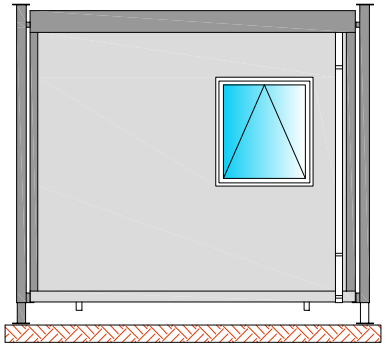

SIDE ELEVATION

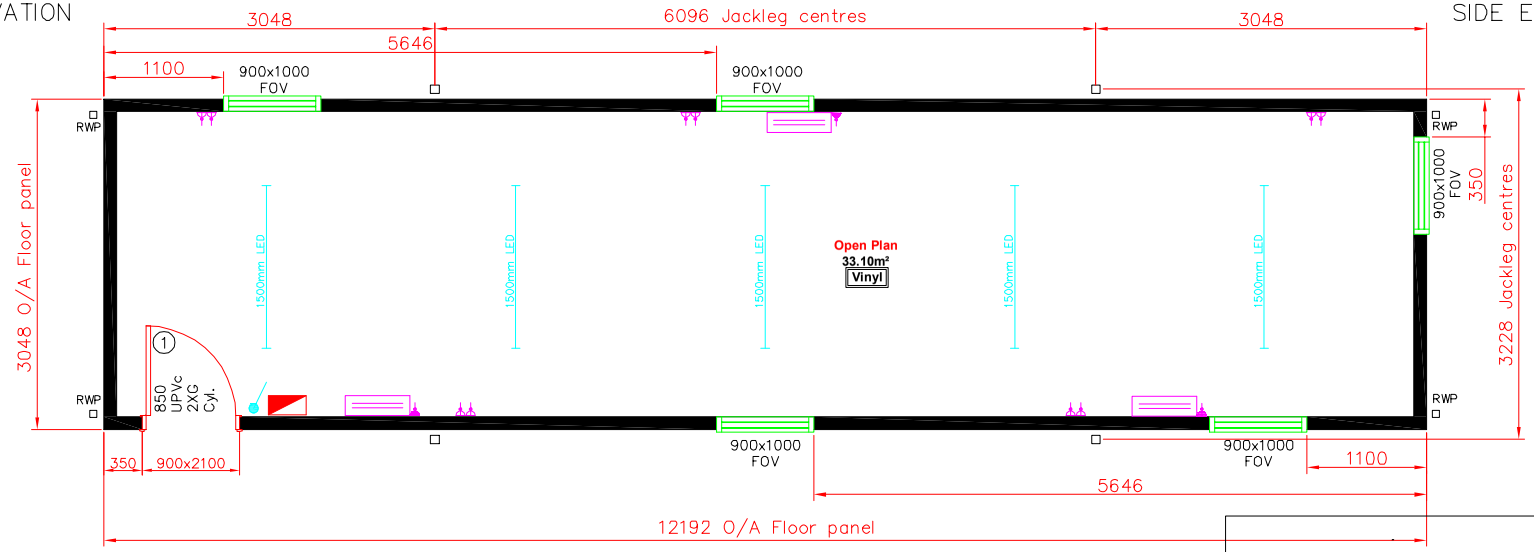

Mains distribution Board

Double switched socket outlet low level. 500mm to ct unless stated otherwise

Wall switch

1500mm LED Light fittings

2kW panel heaters

Colours & finishes

Main Body	=	Plastisol Goosewing grey 10A05
External Door	=	White UPVc
Fascia	=	Plastisol Merlin grey 18B25
Corners	=	Plastisol Merlin grey 18B25
Jackleg colours	=	Painted Merlin grey 18B25
Floor Covering	=	Vinyl flooring
Rainwater Goods	=	White square
Windows	=	White UPVc
Internal Wall	=	White vinyl faced plasterboard
Internal Ceiling	=	White vinyl faced plasterboard
Internal skirting	=	White 2 part plastic

Sizes & Heights

Ceiling Height	=	2250mm

Drawing number | Issue —

NOTES

By	Date

Client

Project

Title
Plan Layout
40'x10'

Drawn: MJC | Date 10/11/2020

Scale: 1:50 | Drawing Size A3

EXCEL MODULAR BUILDINGS

Drawing number EMB5435–01 | Issue