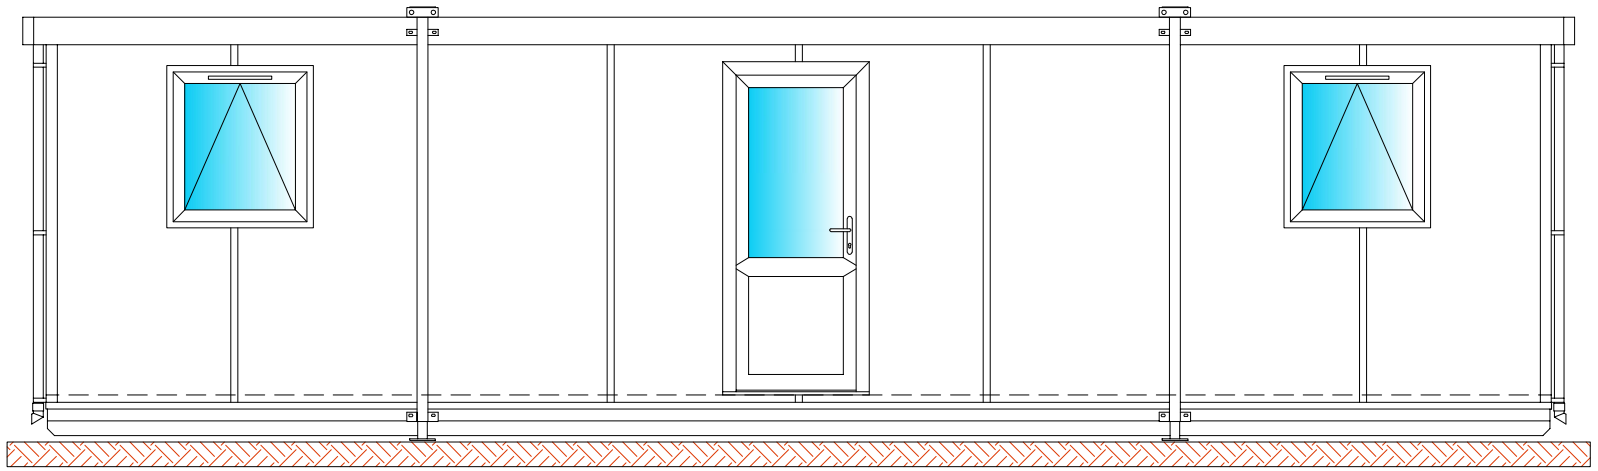

FRONT ELEVATION

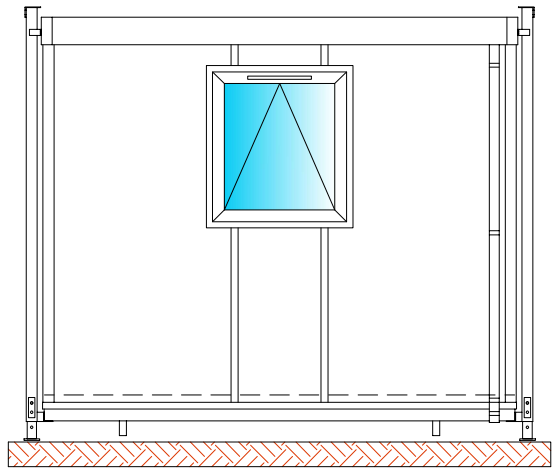

SIDE ELEVATION

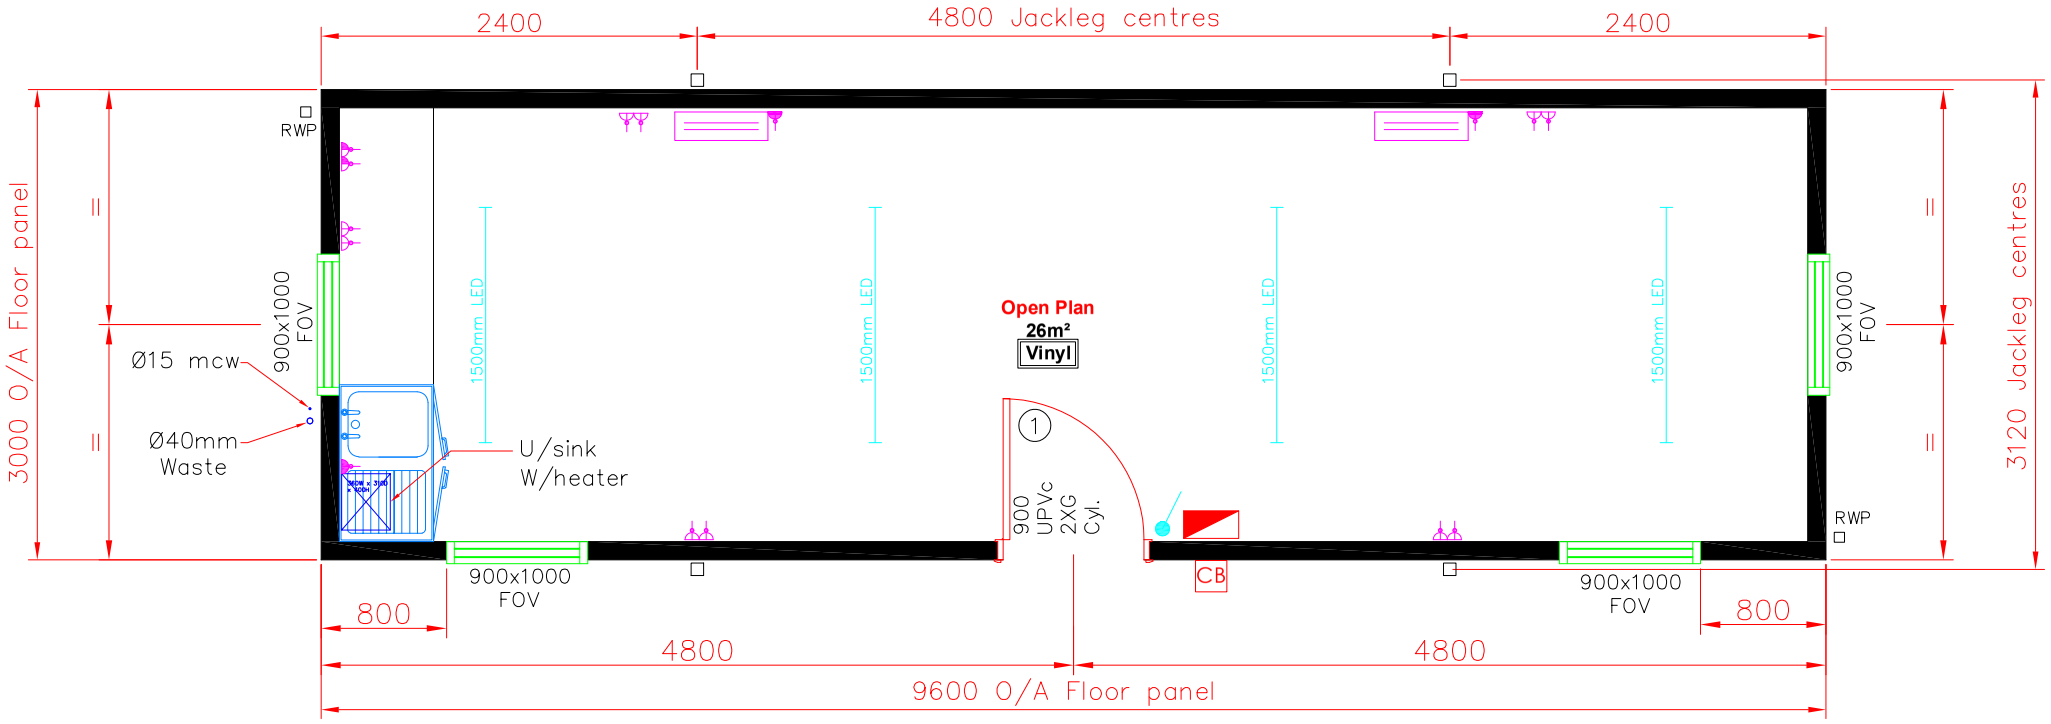

32'x10'

Key:

- Mains distribution Board
- Double switched socket outlet low level. 500mm to ct unless stated otherwise
- Double switched socket outlet above worktop
- Wall switch
- 1500mm LED Light fittings
- 2kW panel heaters
- Under sink water heater

Drawing number	Issue
	—

NOTES

By	Date		Rev

Quote Ref:

Project

Title

Plan Layout
32'x10' c/w Kitchen

Drawn: MJC	Date 08/11/2024
Scale: 1:50	Drawing Size A3

EXCEL MODULAR BUILDINGS

Drawing number	Issue
JL3210-01K	