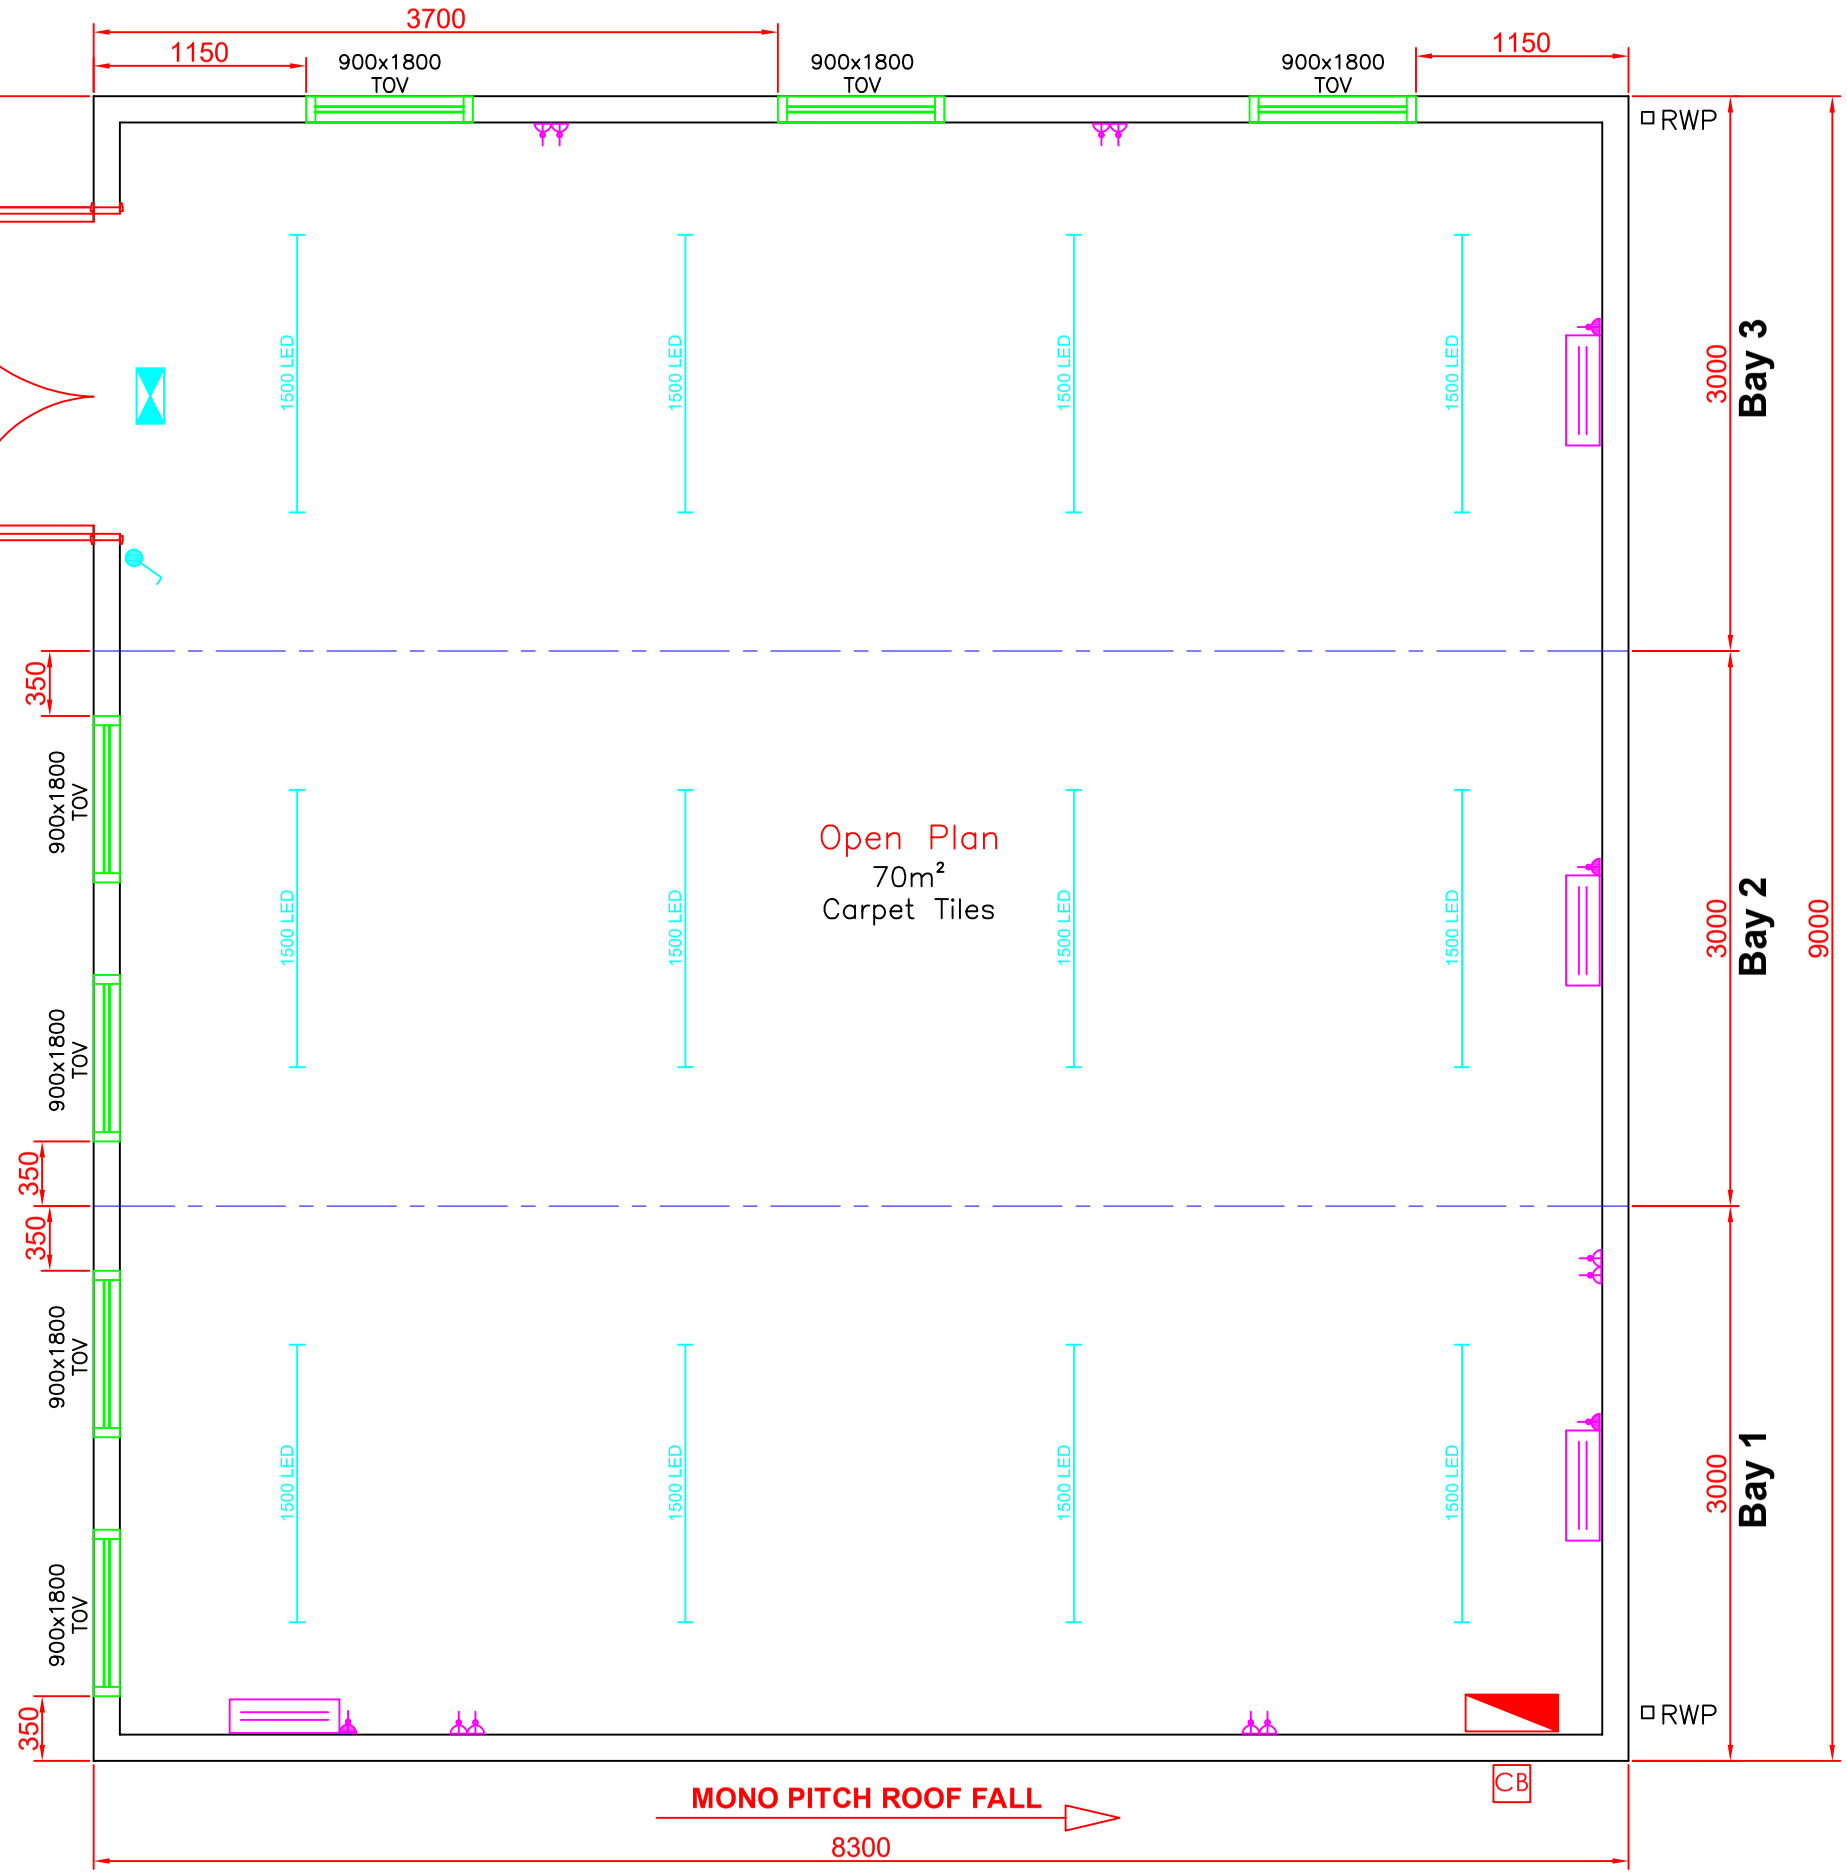

Key:

- Mains board
- CB — Cable inlet box
- Wall switch
- Emergency lighting
- 1500 LED — 1500mm LED light fitting
- 2kW panel heater
- Double socket @ low level

By	Date		Rev

Client

Project

Title: Plan Layout
8.3m x 3m bay

Drawn: MJC	Date 10/01/2023
Scale: 1:50	Drawing Size A3

EXCEL MODULAR BUILDINGS

Drawing number	Issue
EMB5620-01	-