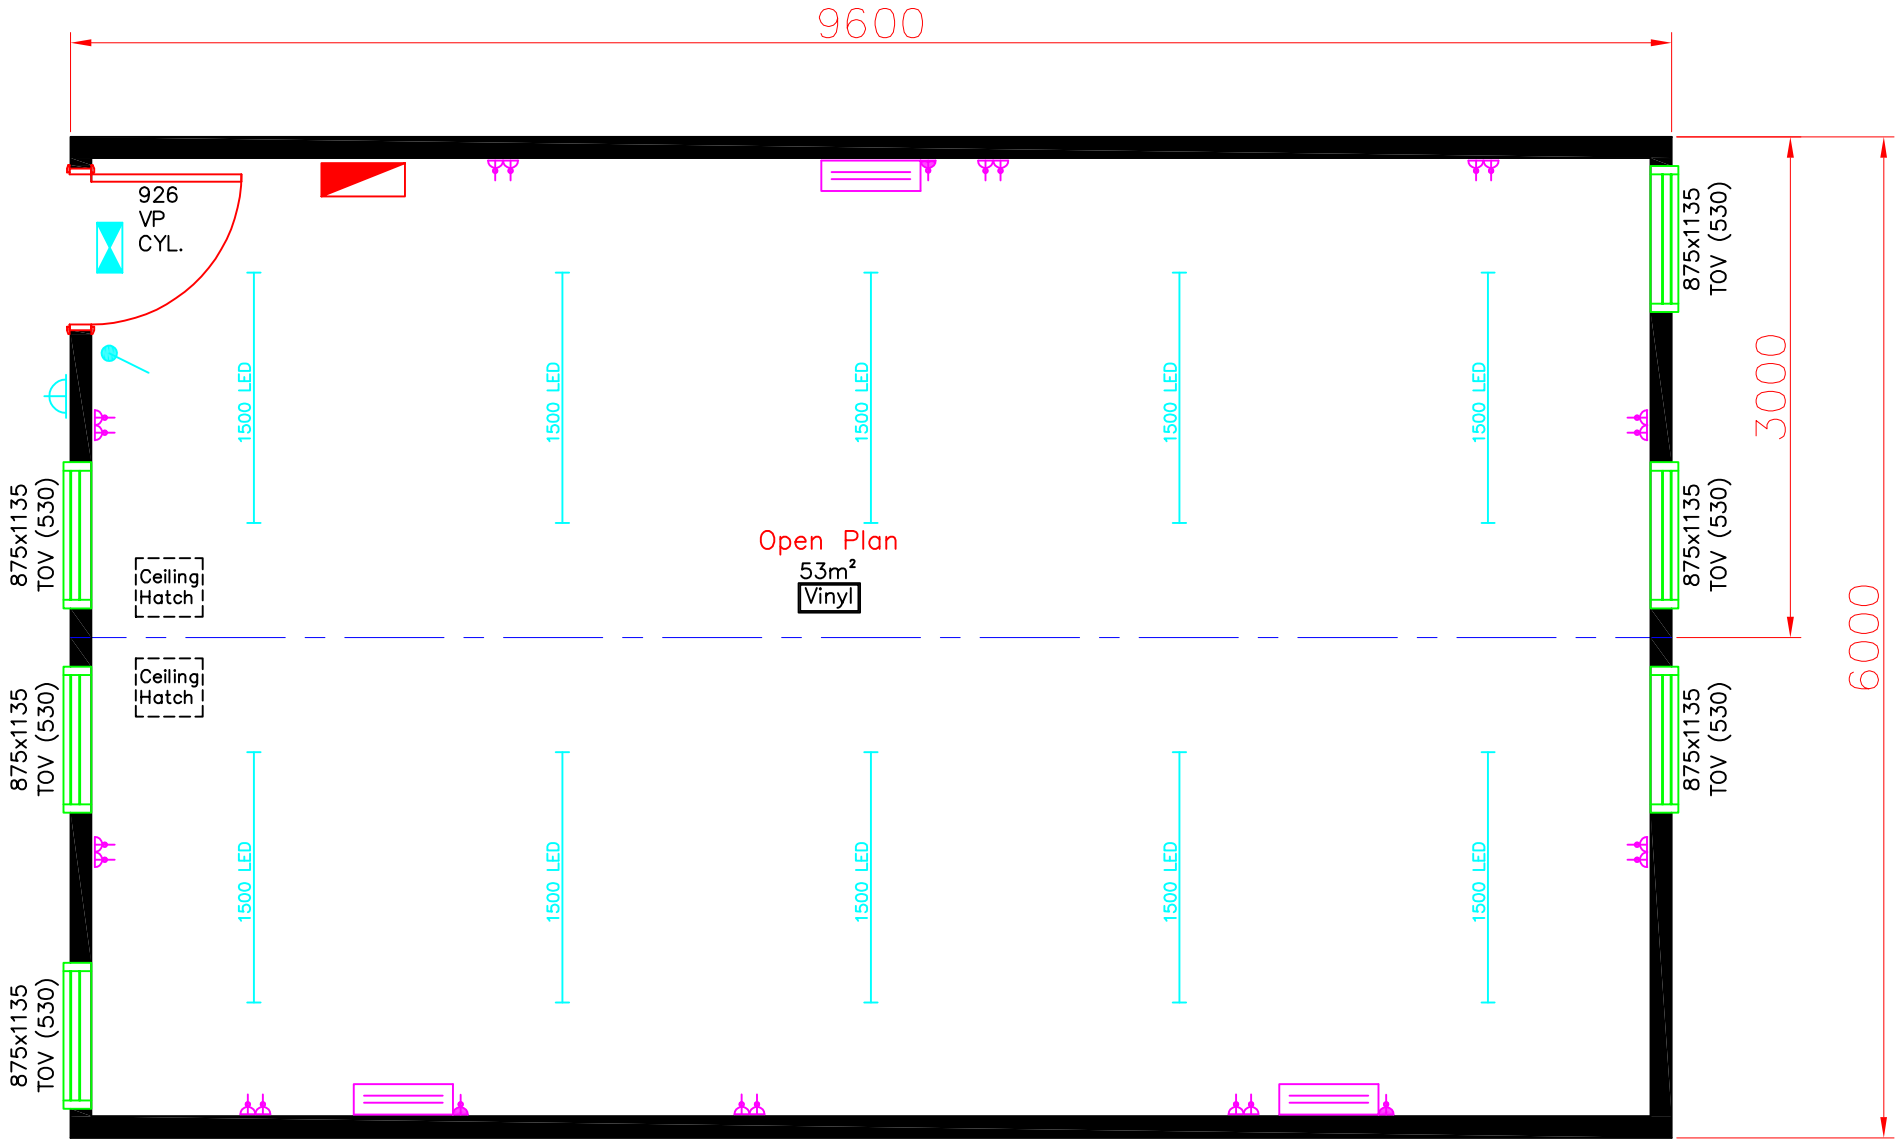

Key:-

- Mains distribution Board
- Wall switch
- Emergency lighting
- 1500 LED — 1500mm LED light fitting
- External Bulkhead fitting
- Double switched socket outlet low level
- 2kw panel heater

By	Date	-	Rev
-	-		-

Project

Title: Plan Layout

Drawn: MJC	Date 16/09/2024
Scale: 1:75	Drawing Size A3

EXCEL MODULAR BUILDINGS

Drawing number	Issue
EMB5699-01	–